


NOTES:

1. THIS DRAWING SHOULD BE READ IN CONJUNCTION WITH JSH MECHANICAL SERVICES SPECIFICATION REF. NRPB5429M.

LEGEND:

- PIPEWORK RUN IN CEILING VOID (CV)  
PIPEWORK RUN AT HIGH LEVEL (HL)  
PIPEWORK RUN AT LOW LEVEL (LL)  
PIPEWORK RUN BELOW GROUND LEVEL (UG)  
PIPEWORK DROP / RISE  
WATER FLOW DIRECTION ARROW  
PANEL RADIATOR, c/w TRV  
LST RADIATOR, c/w TRV  
FAN CONVECTOR, FLOOR/WALL MOUNTED  
FAN CONVECTOR AIR FLOW DIRECTION ARROW  
EQUIPMENT REFERENCE  
2-WAY GAS TAP  
4-WAY GAS TAP  
EMERGENCY KNOCK OFF BUTTON  
ANCHOR POINT  
GAS CONTROL UNIT WITH BUILT-IN KNOCK OFF BUTTON  
GAS VENT IN CEILING

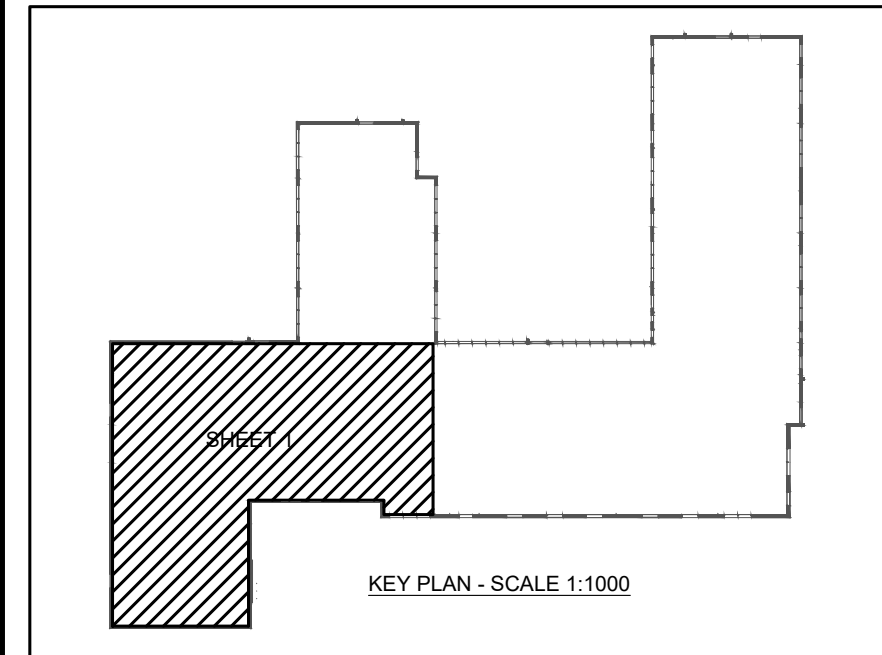

FOR CONTINUATION SEE DRAWING No. M07

REV	DESCRIPTION	JH	PB	DATE
-----	-------------	----	----	------

**Johns Slater and Haward**  
Chartered Building Services Consultants  
Clydesdale House, 7 Somer House Mews, Garsdale Street, Ipswich, IP4 1LN  
T: 01473 225565, F: 01473 221217, E: [enquiries@johnslater.co.uk](mailto:enquiries@johnslater.co.uk), W: [www.johnslater.co.uk](http://www.johnslater.co.uk)

Project  
**PAXMAN AVENUE SECONDARY SCHOOL**  
COLCHESTER  
PAXMAN AVENUE

Client  
ESSEX COUNTY COUNCIL

Title  
**FIRST FLOOR  
PROPOSED HEATING AND GAS LAYOUT**  
SHEET 1 OF 4

Scale 1:50	Drawn JH	Checked PB
Orig. size A0	Date MAY '18	Date 23.05.18



6 Bermuda Road  
Ransomes Europark  
Ipswich  
Suffolk  
IP3 9RU  
Telephone: 01473 272277  
Fax: 01473 271100  
Fax: 01473 718201 (Pre-Contracts)  
E-mail: [services@bowerfuller.co.uk](mailto:services@bowerfuller.co.uk)  
[www.bowerfuller.co.uk](http://www.bowerfuller.co.uk)

Dwg. no.  
BF1389-M-05

Rev  
C1

Prelim  
Construction  
As Installed